




M 1:20



M 1:20



M 1:20

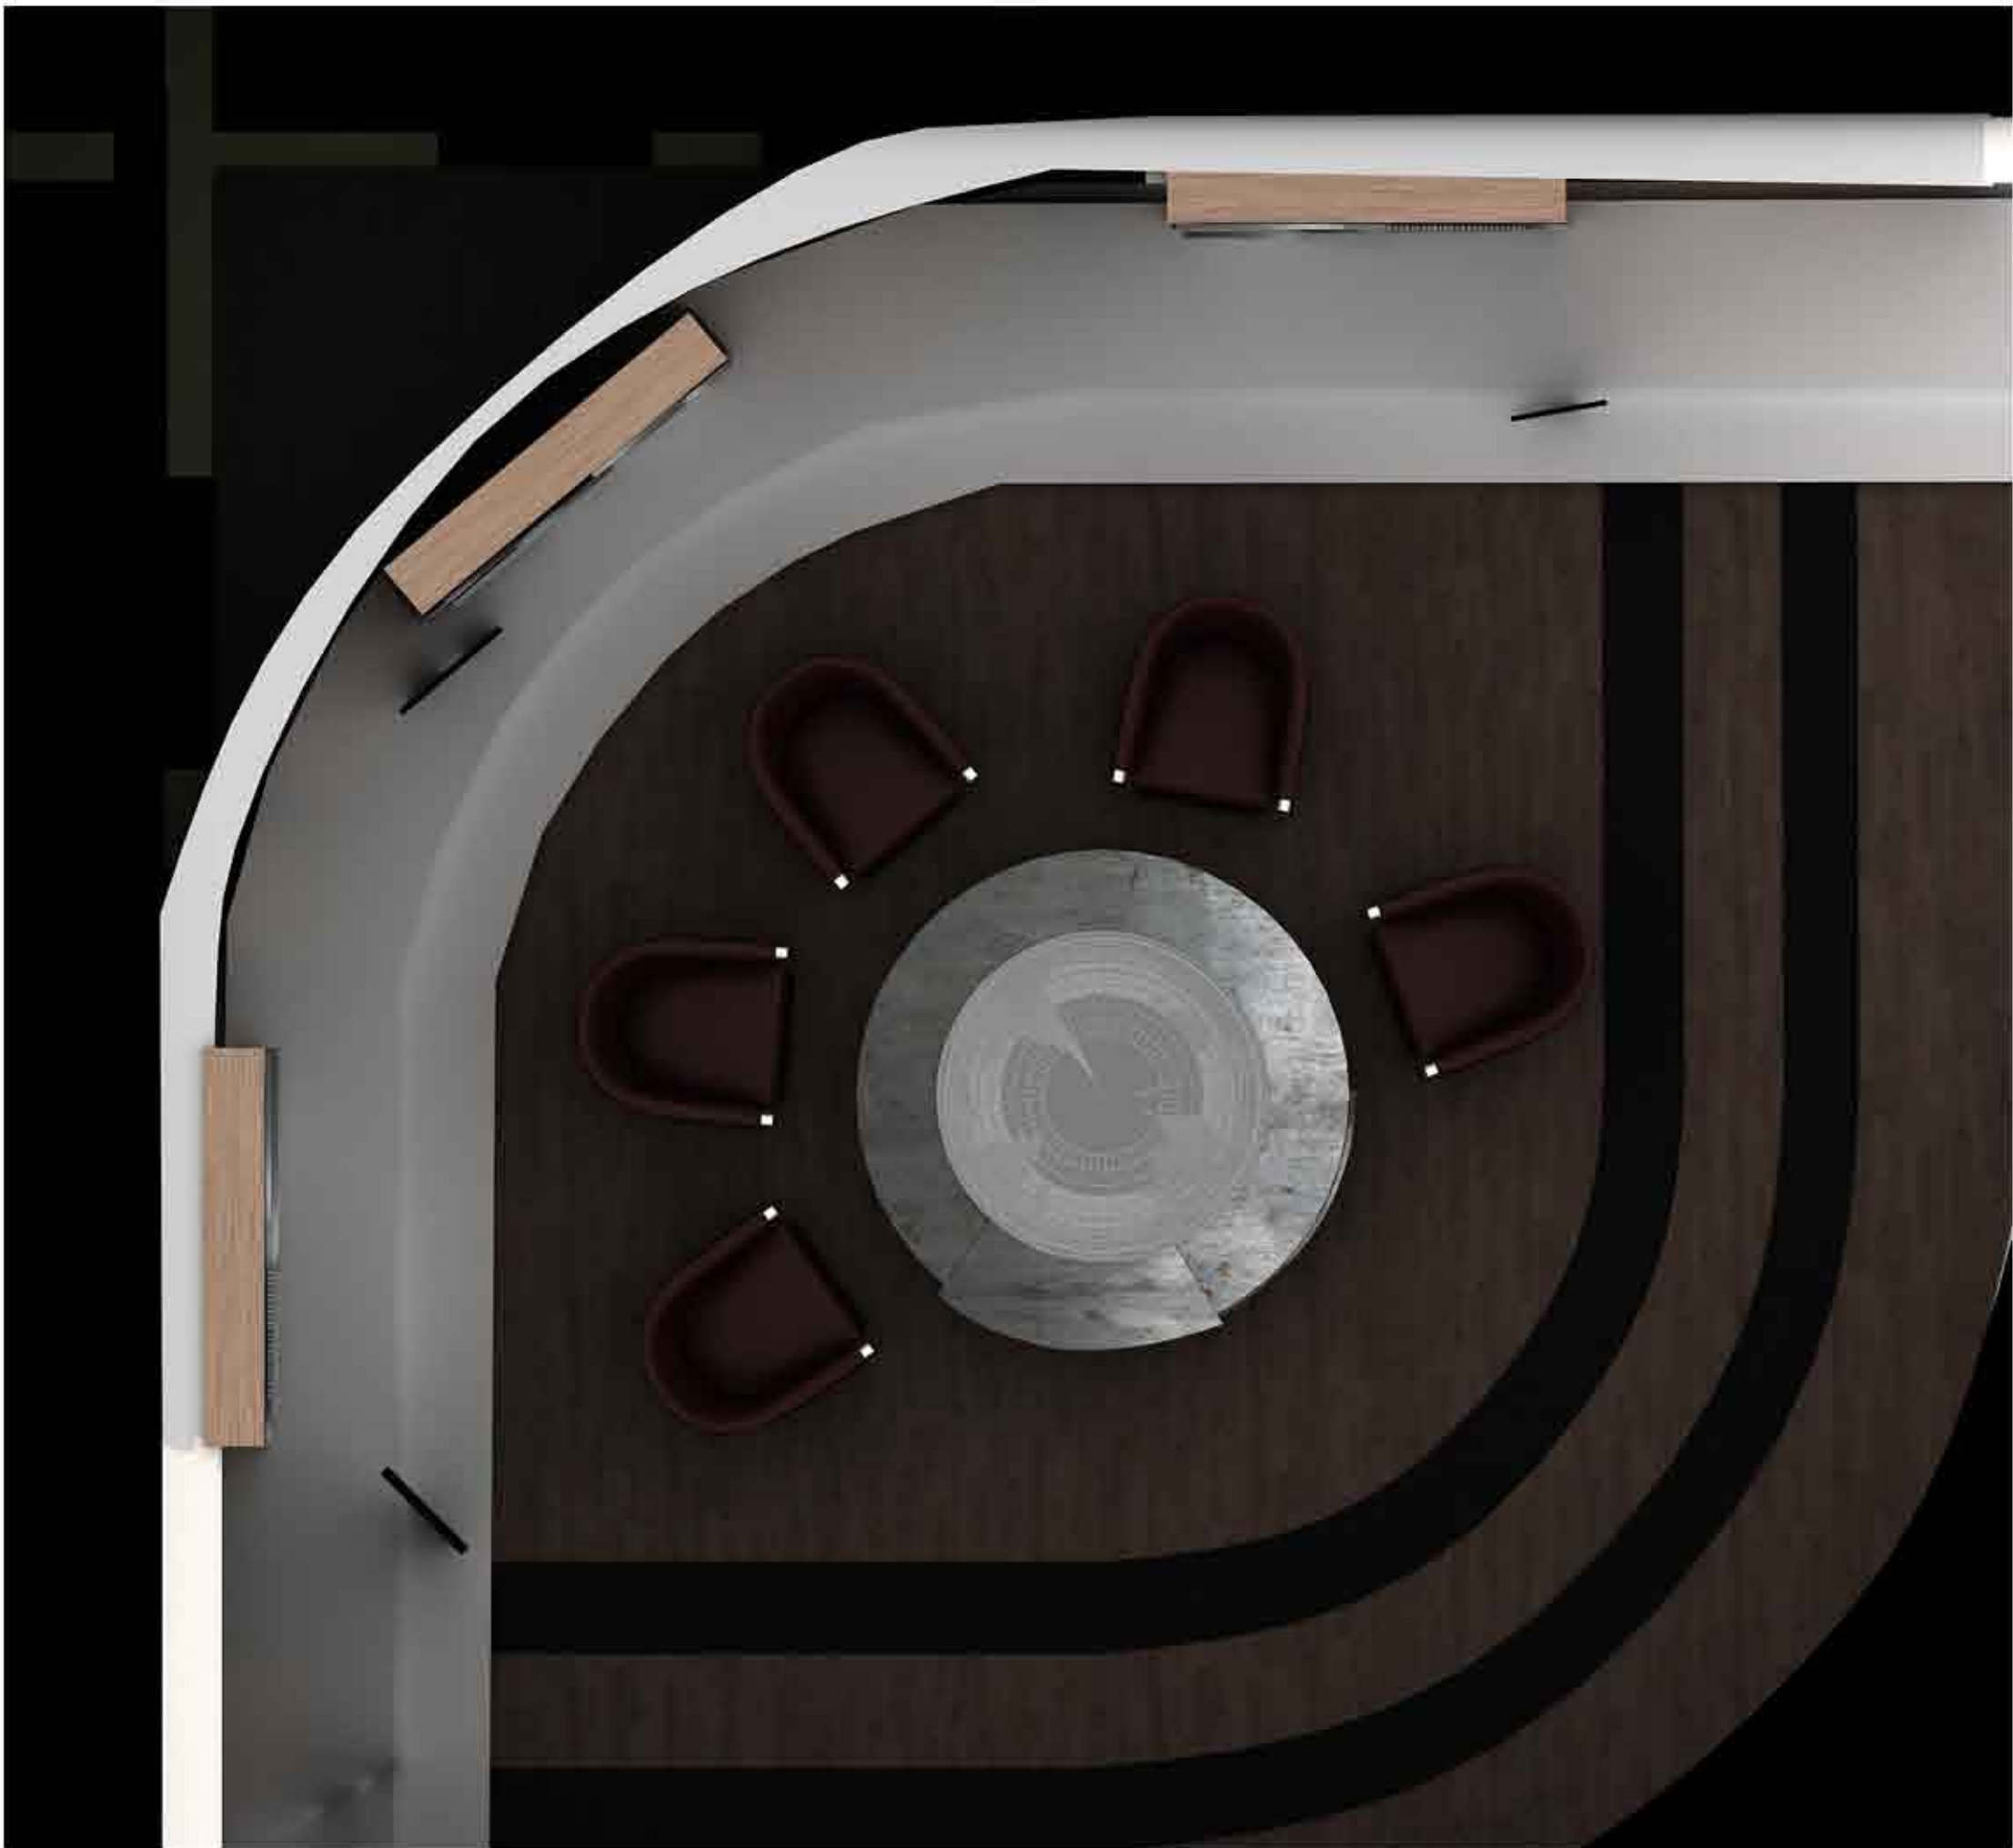

План Малки истории

