


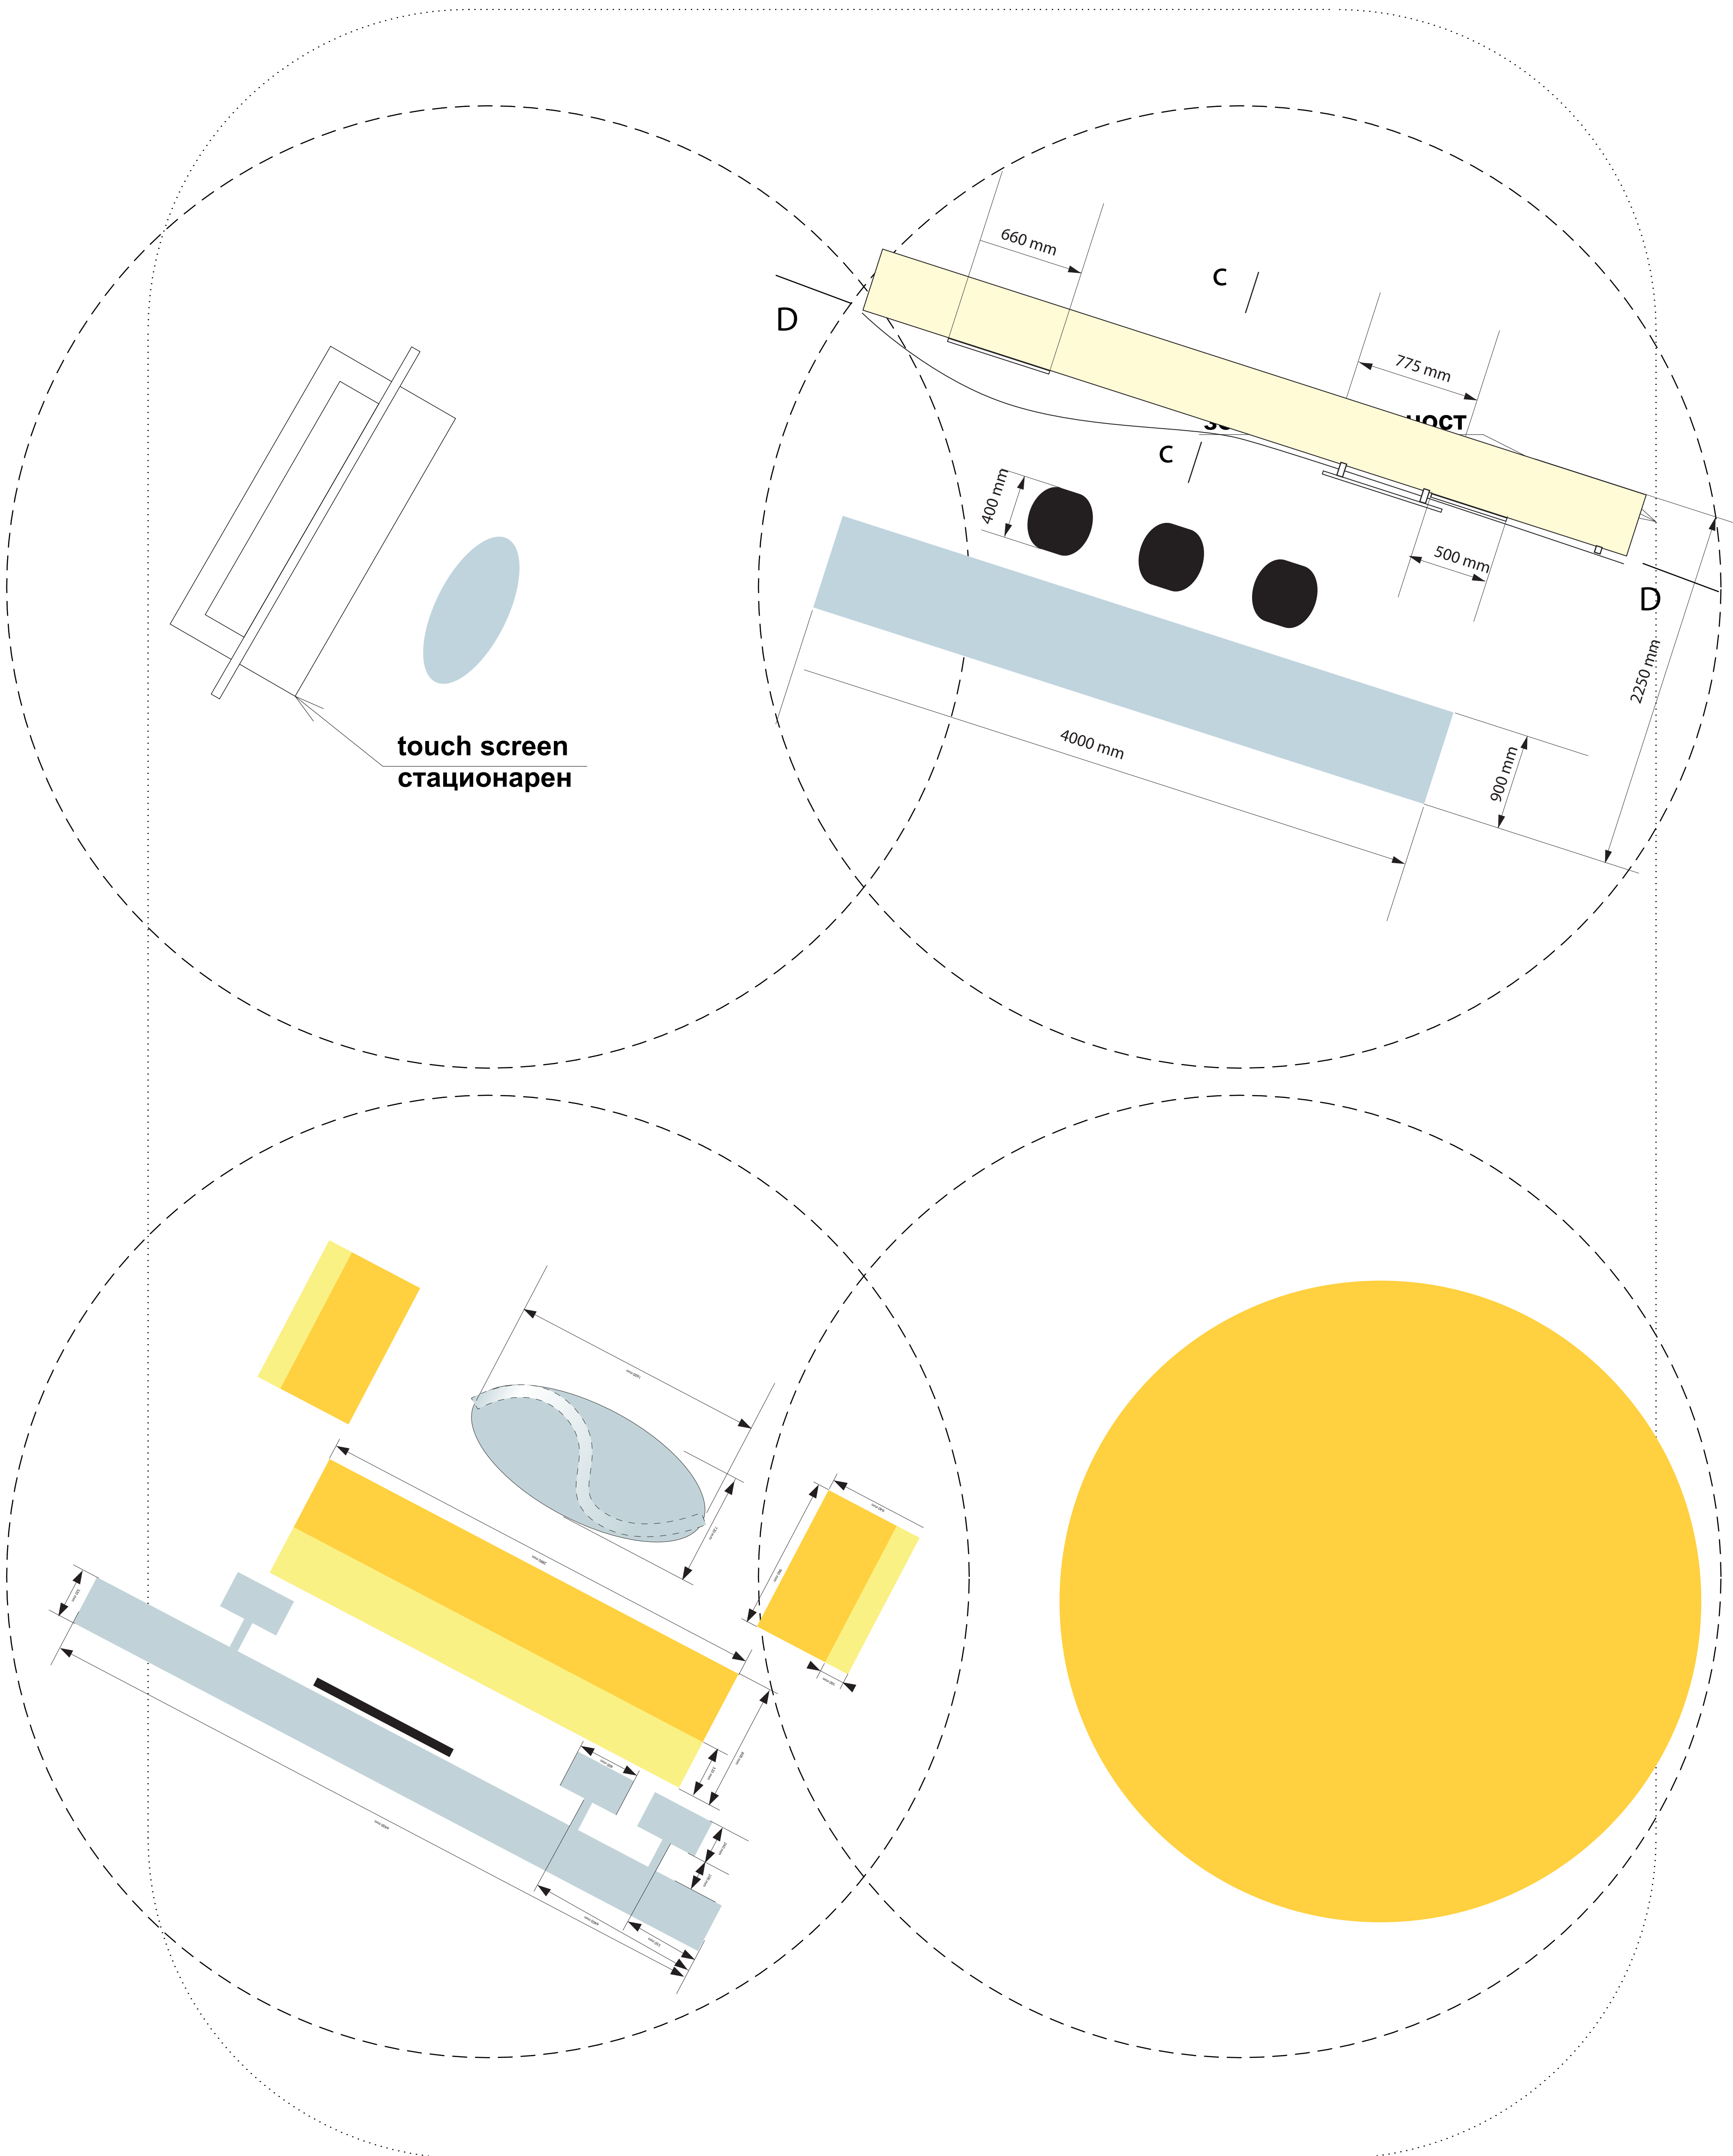
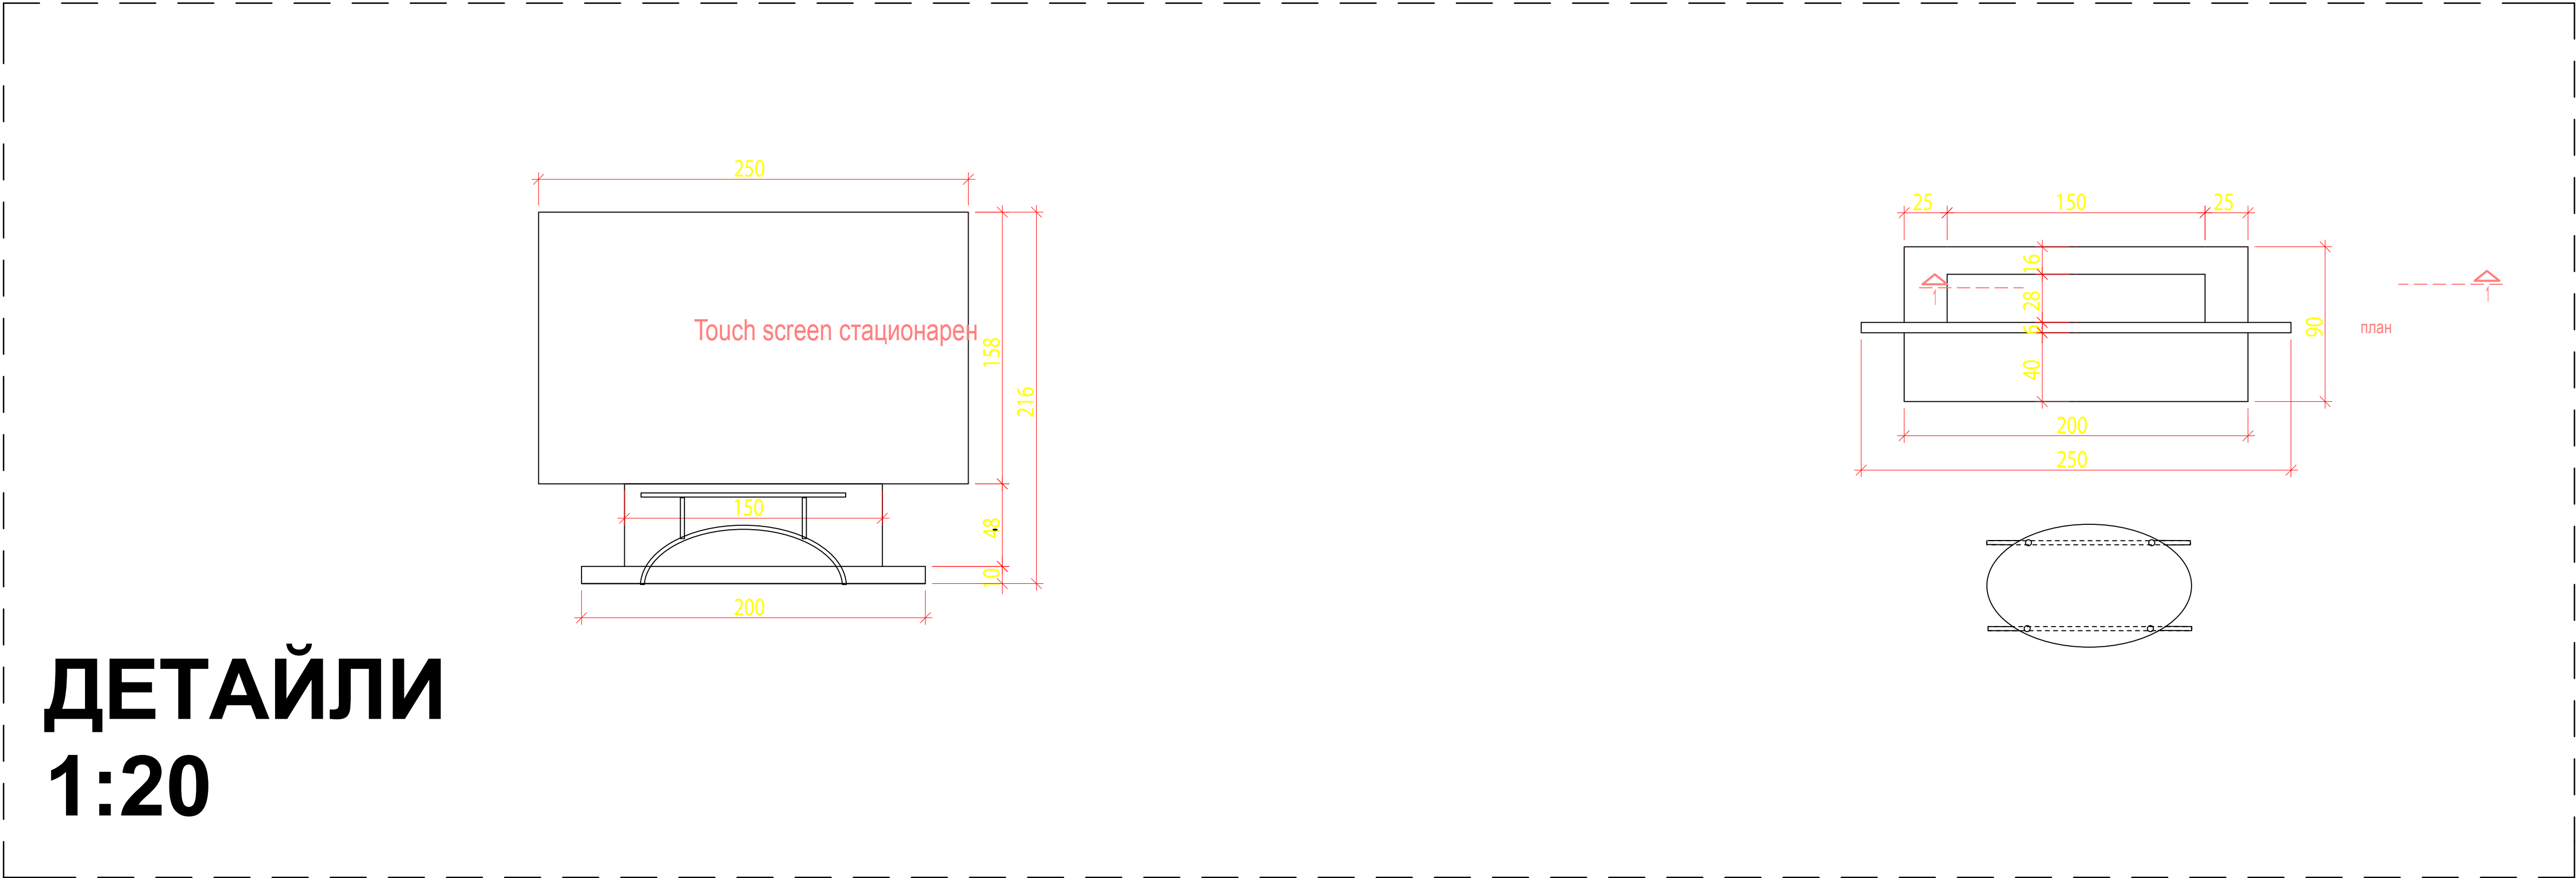
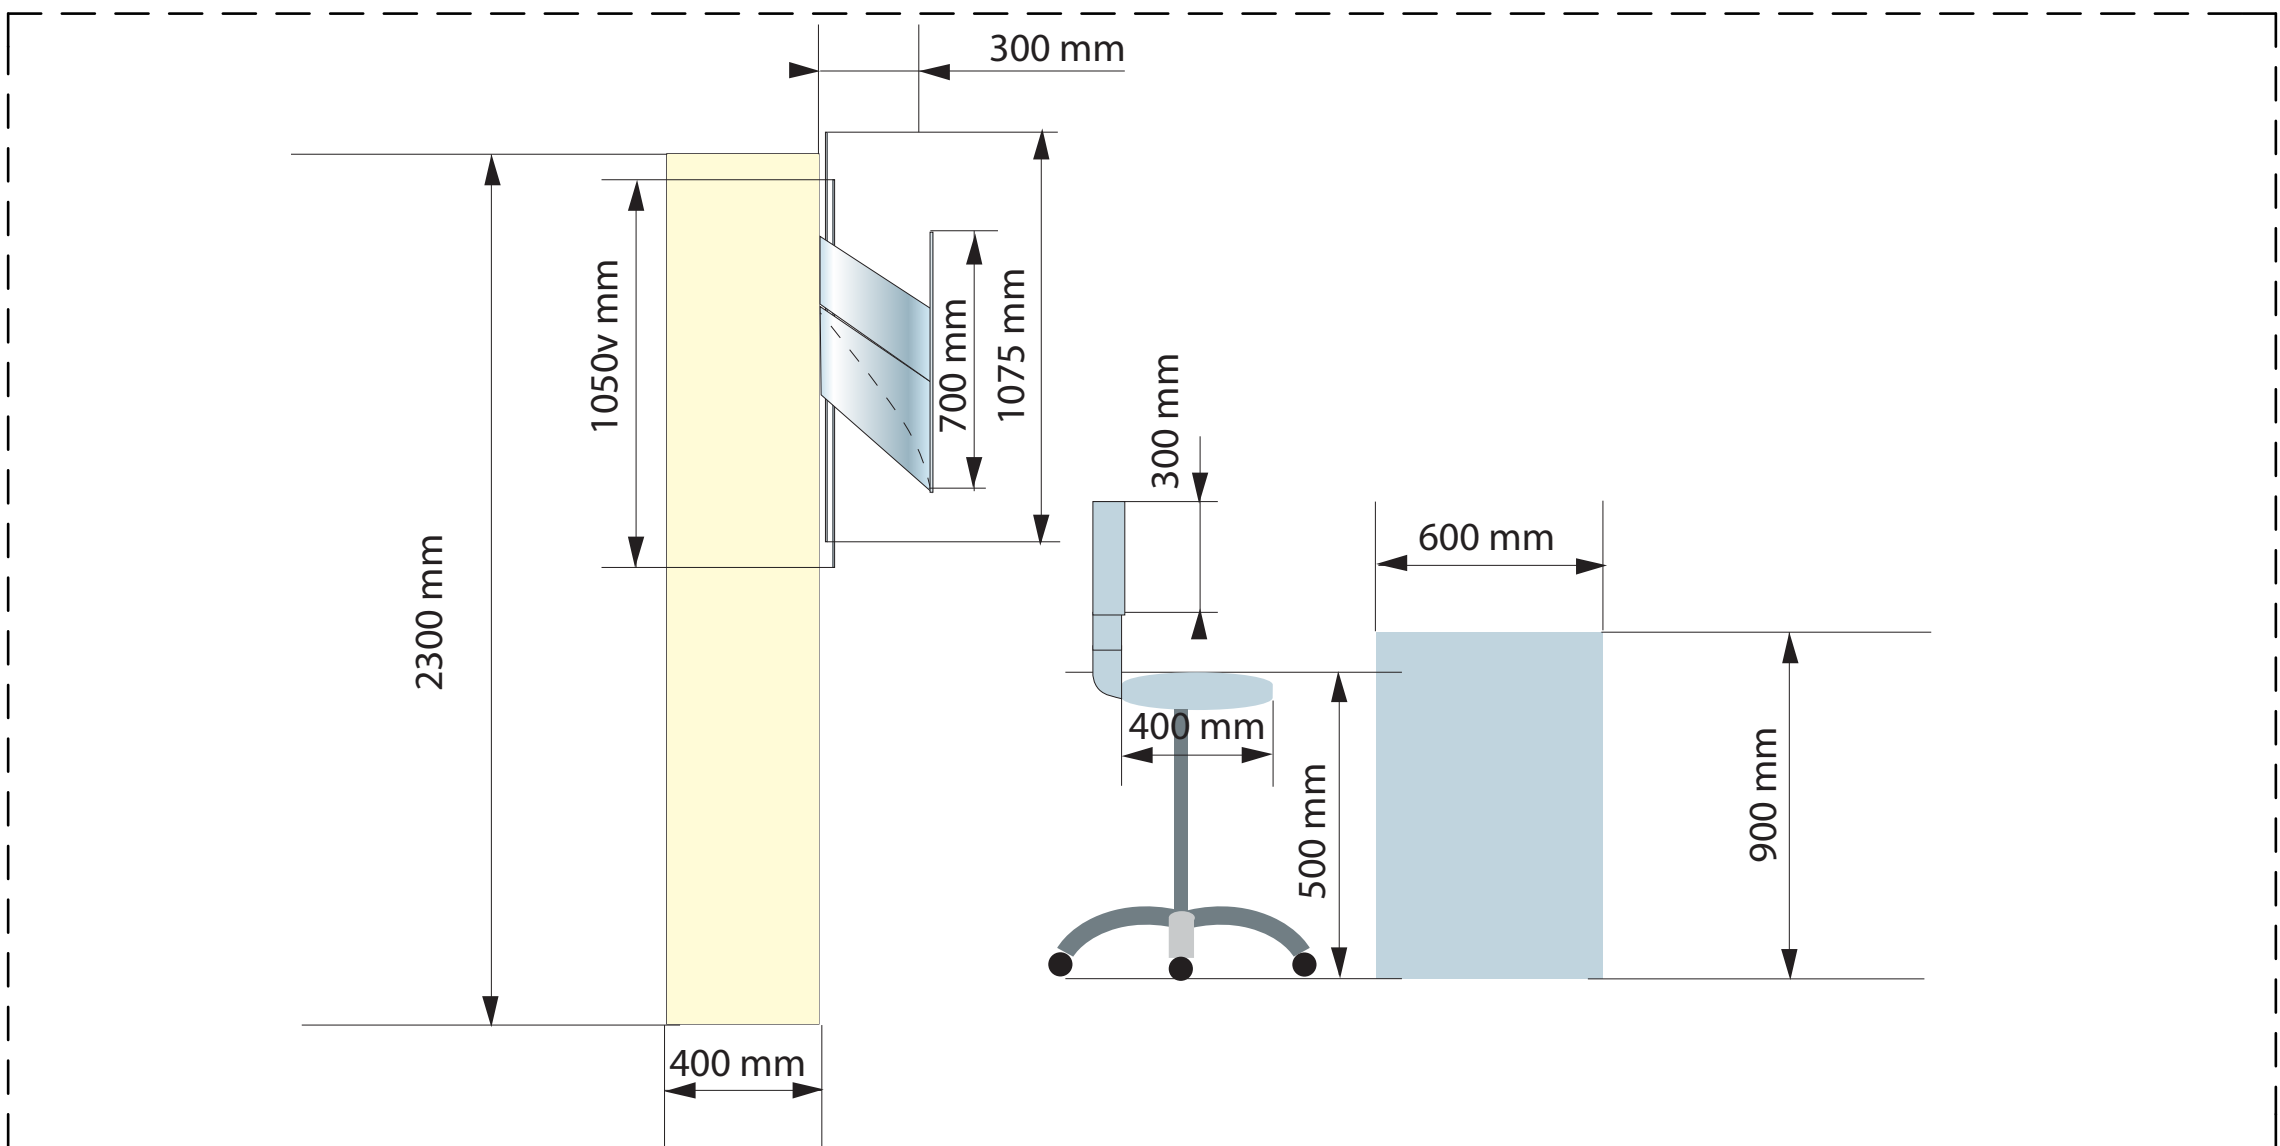


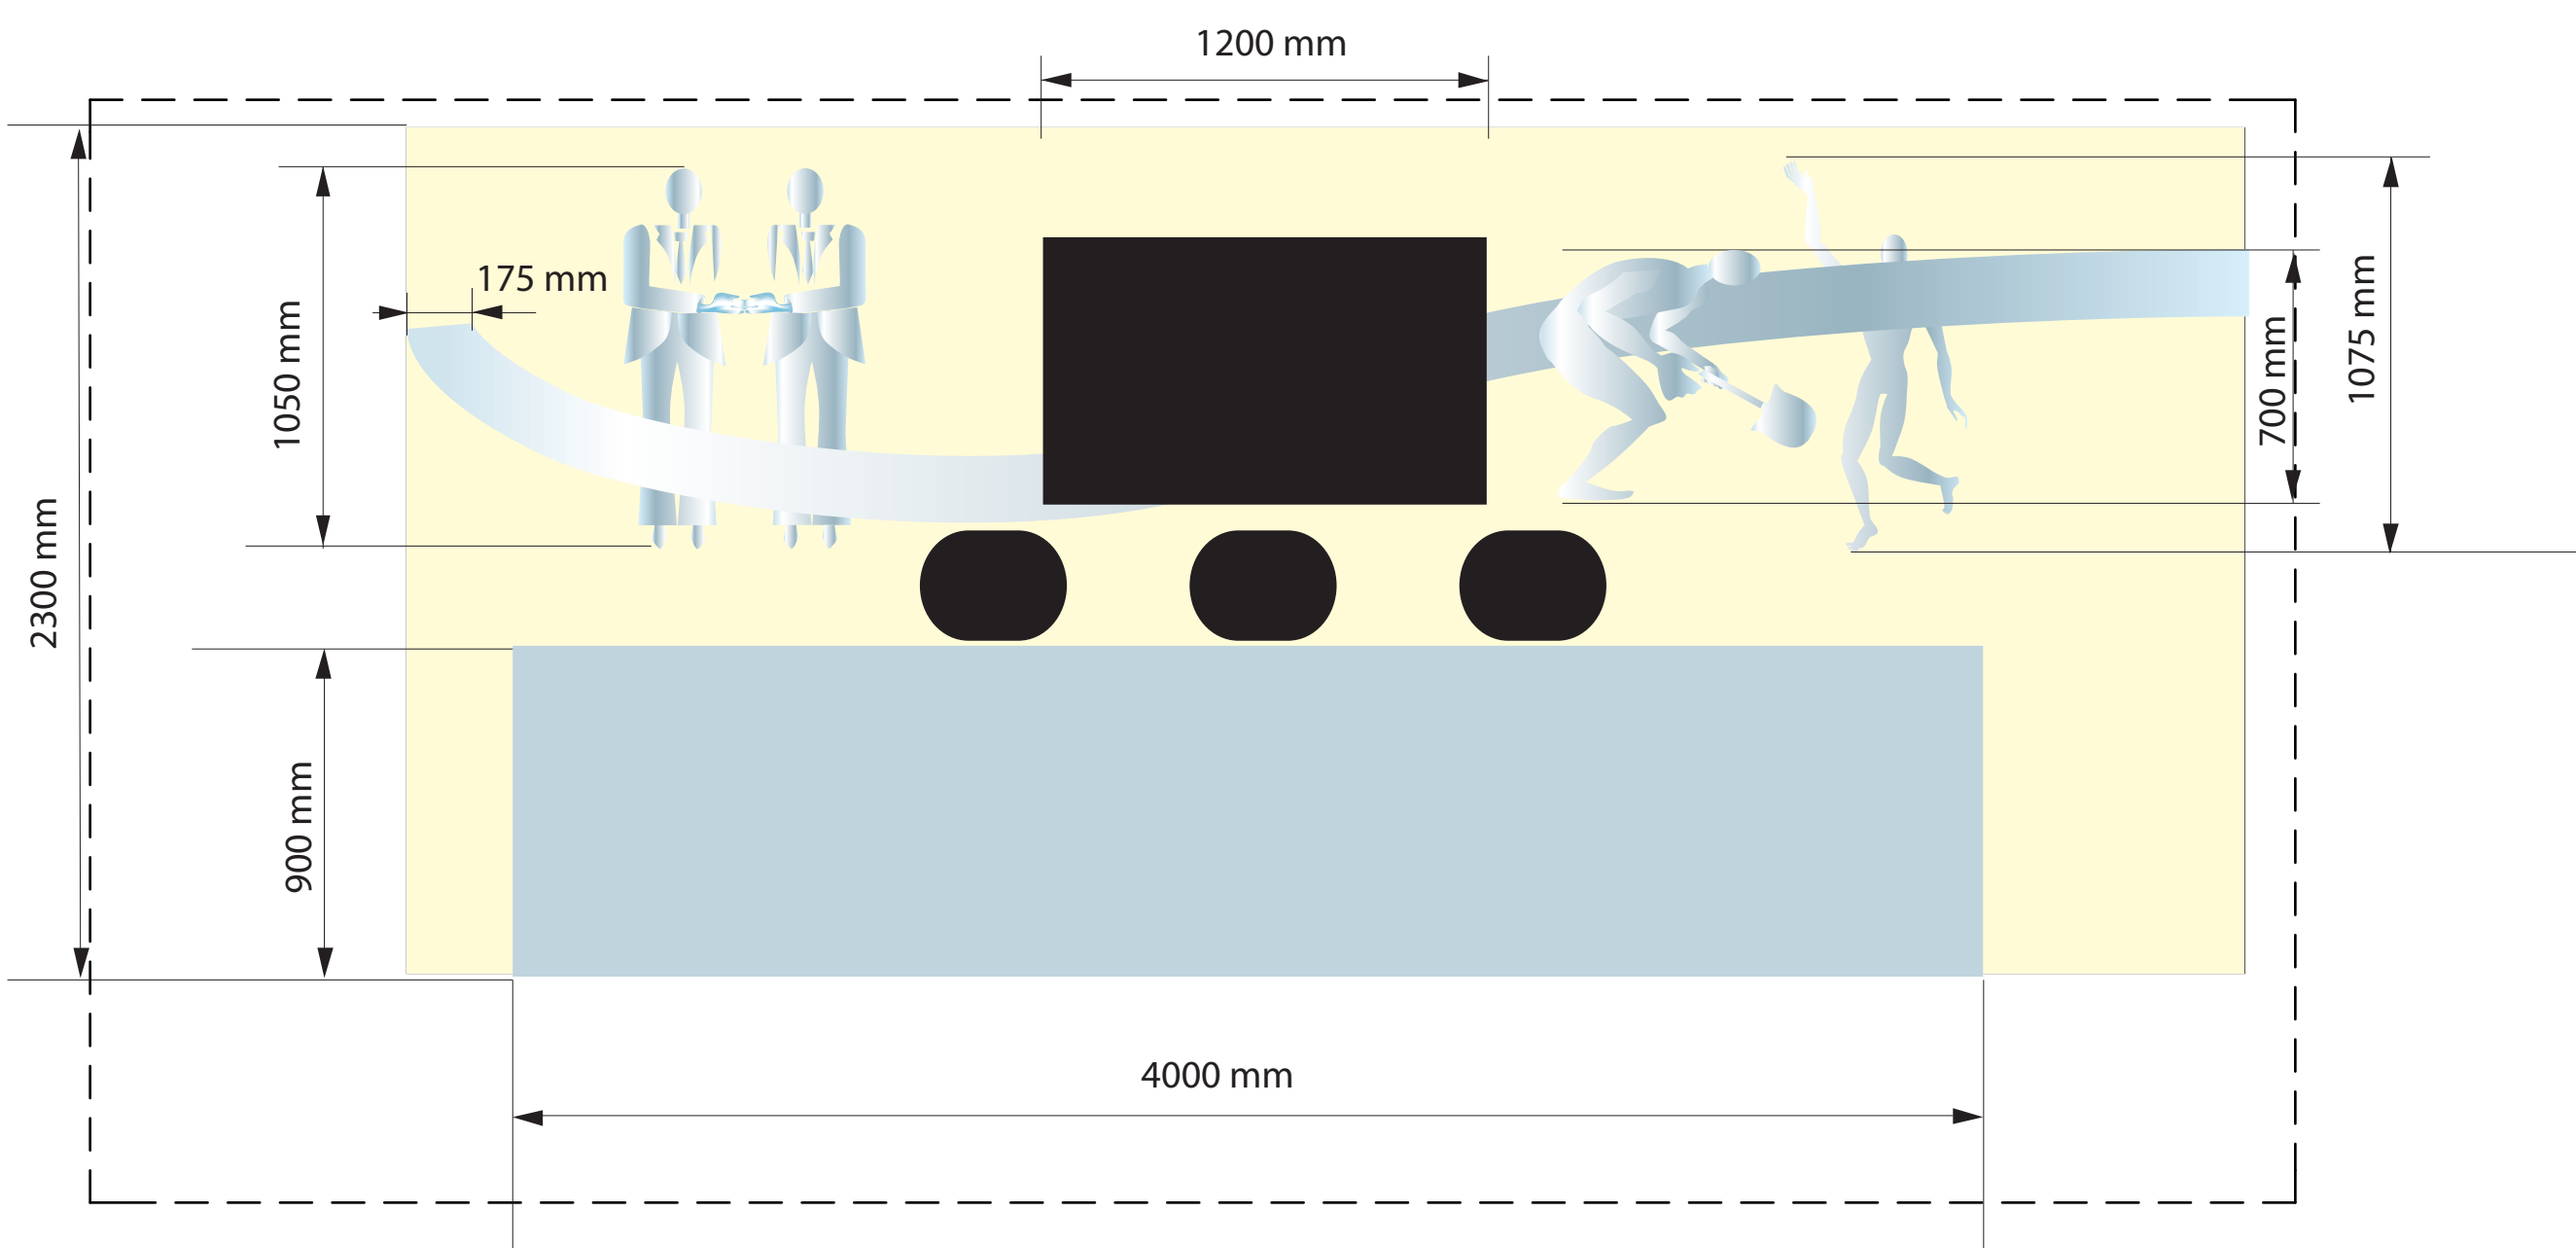

75 CM

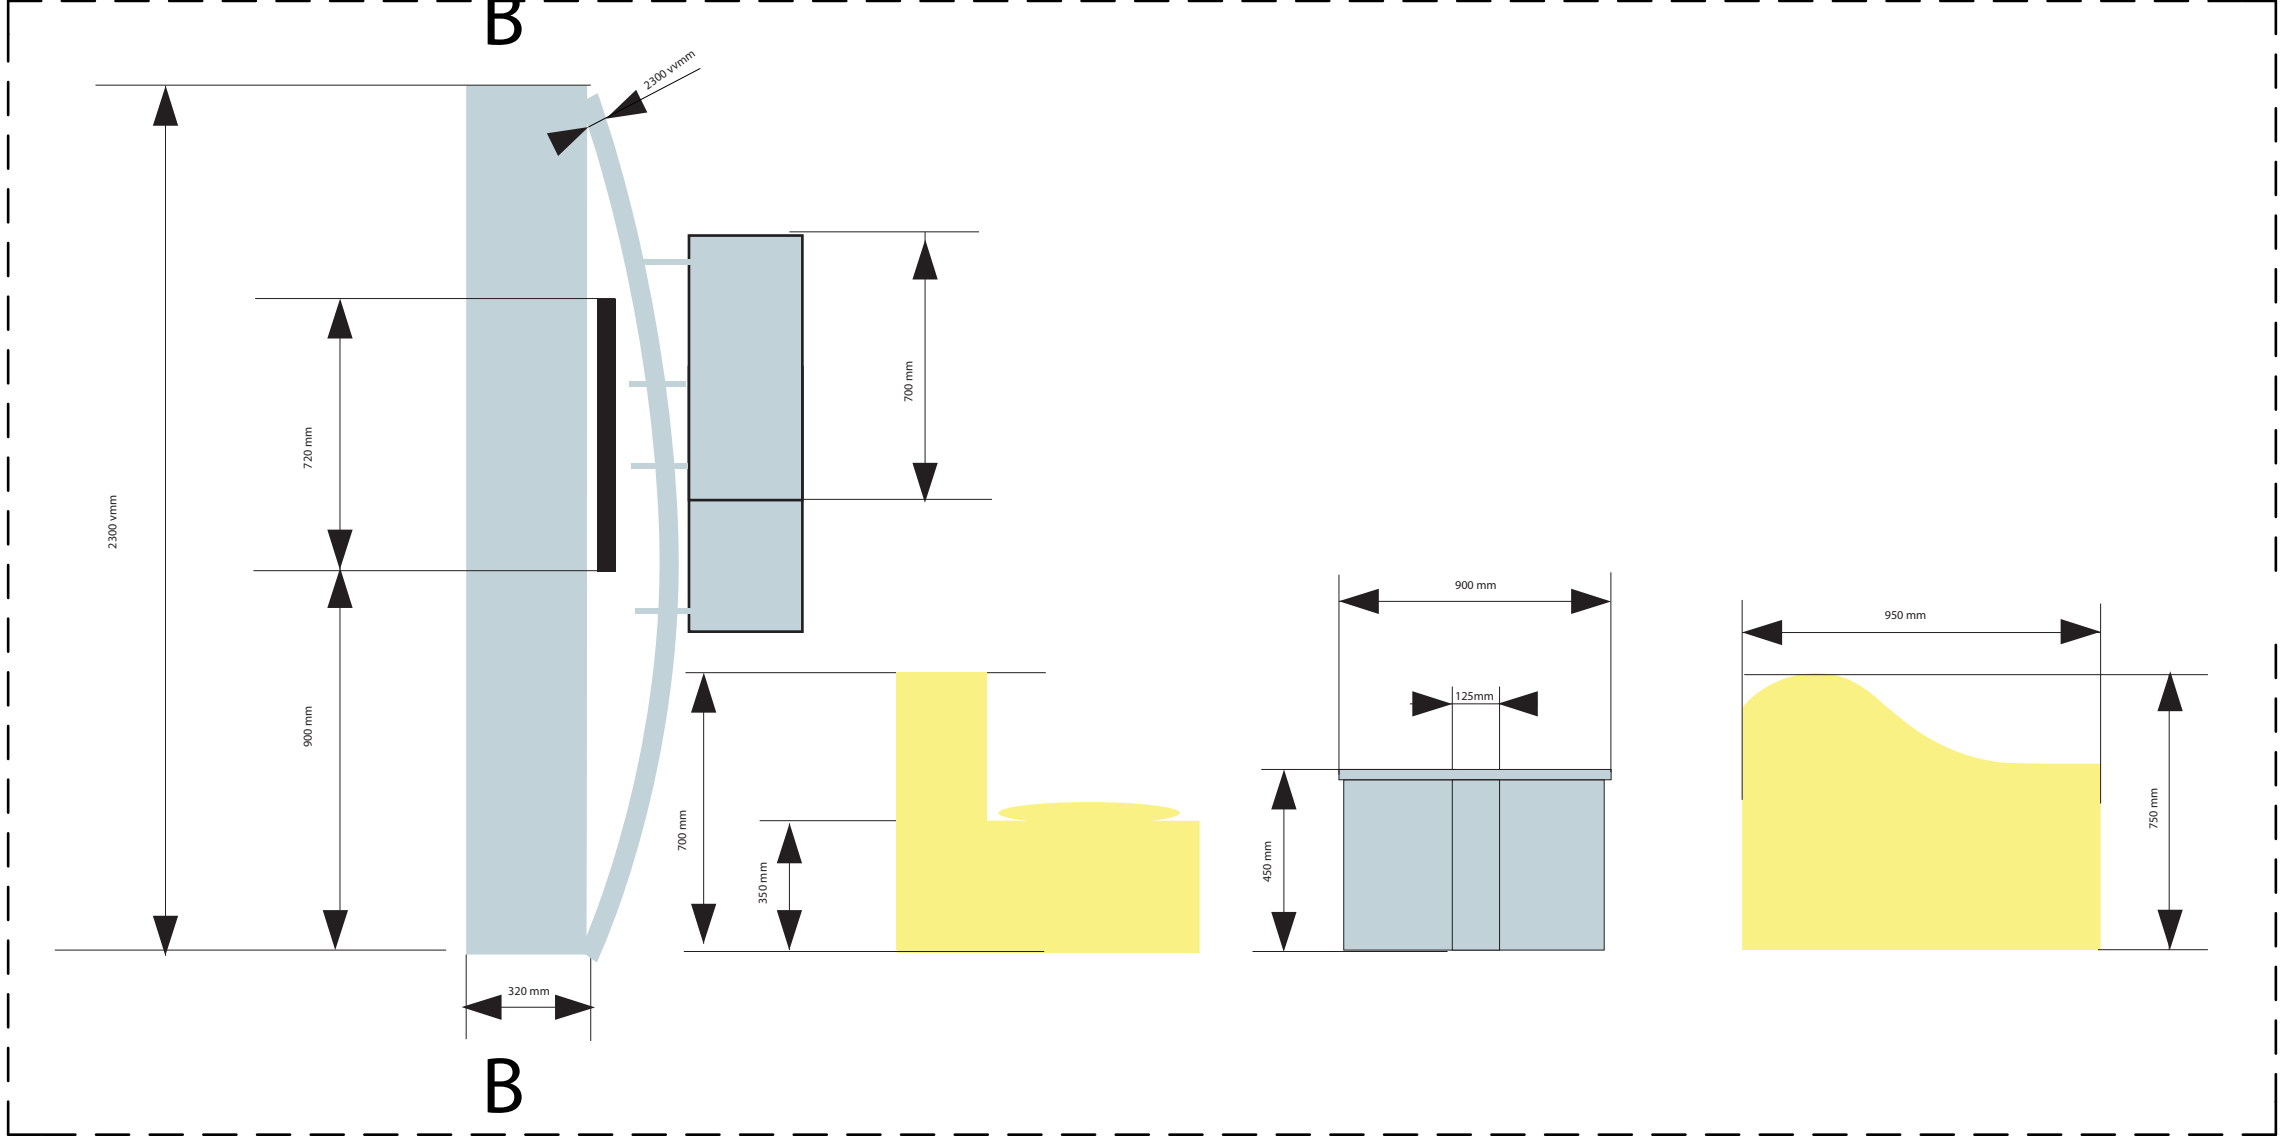

ПЛАН КЪТОВЕ
1:20

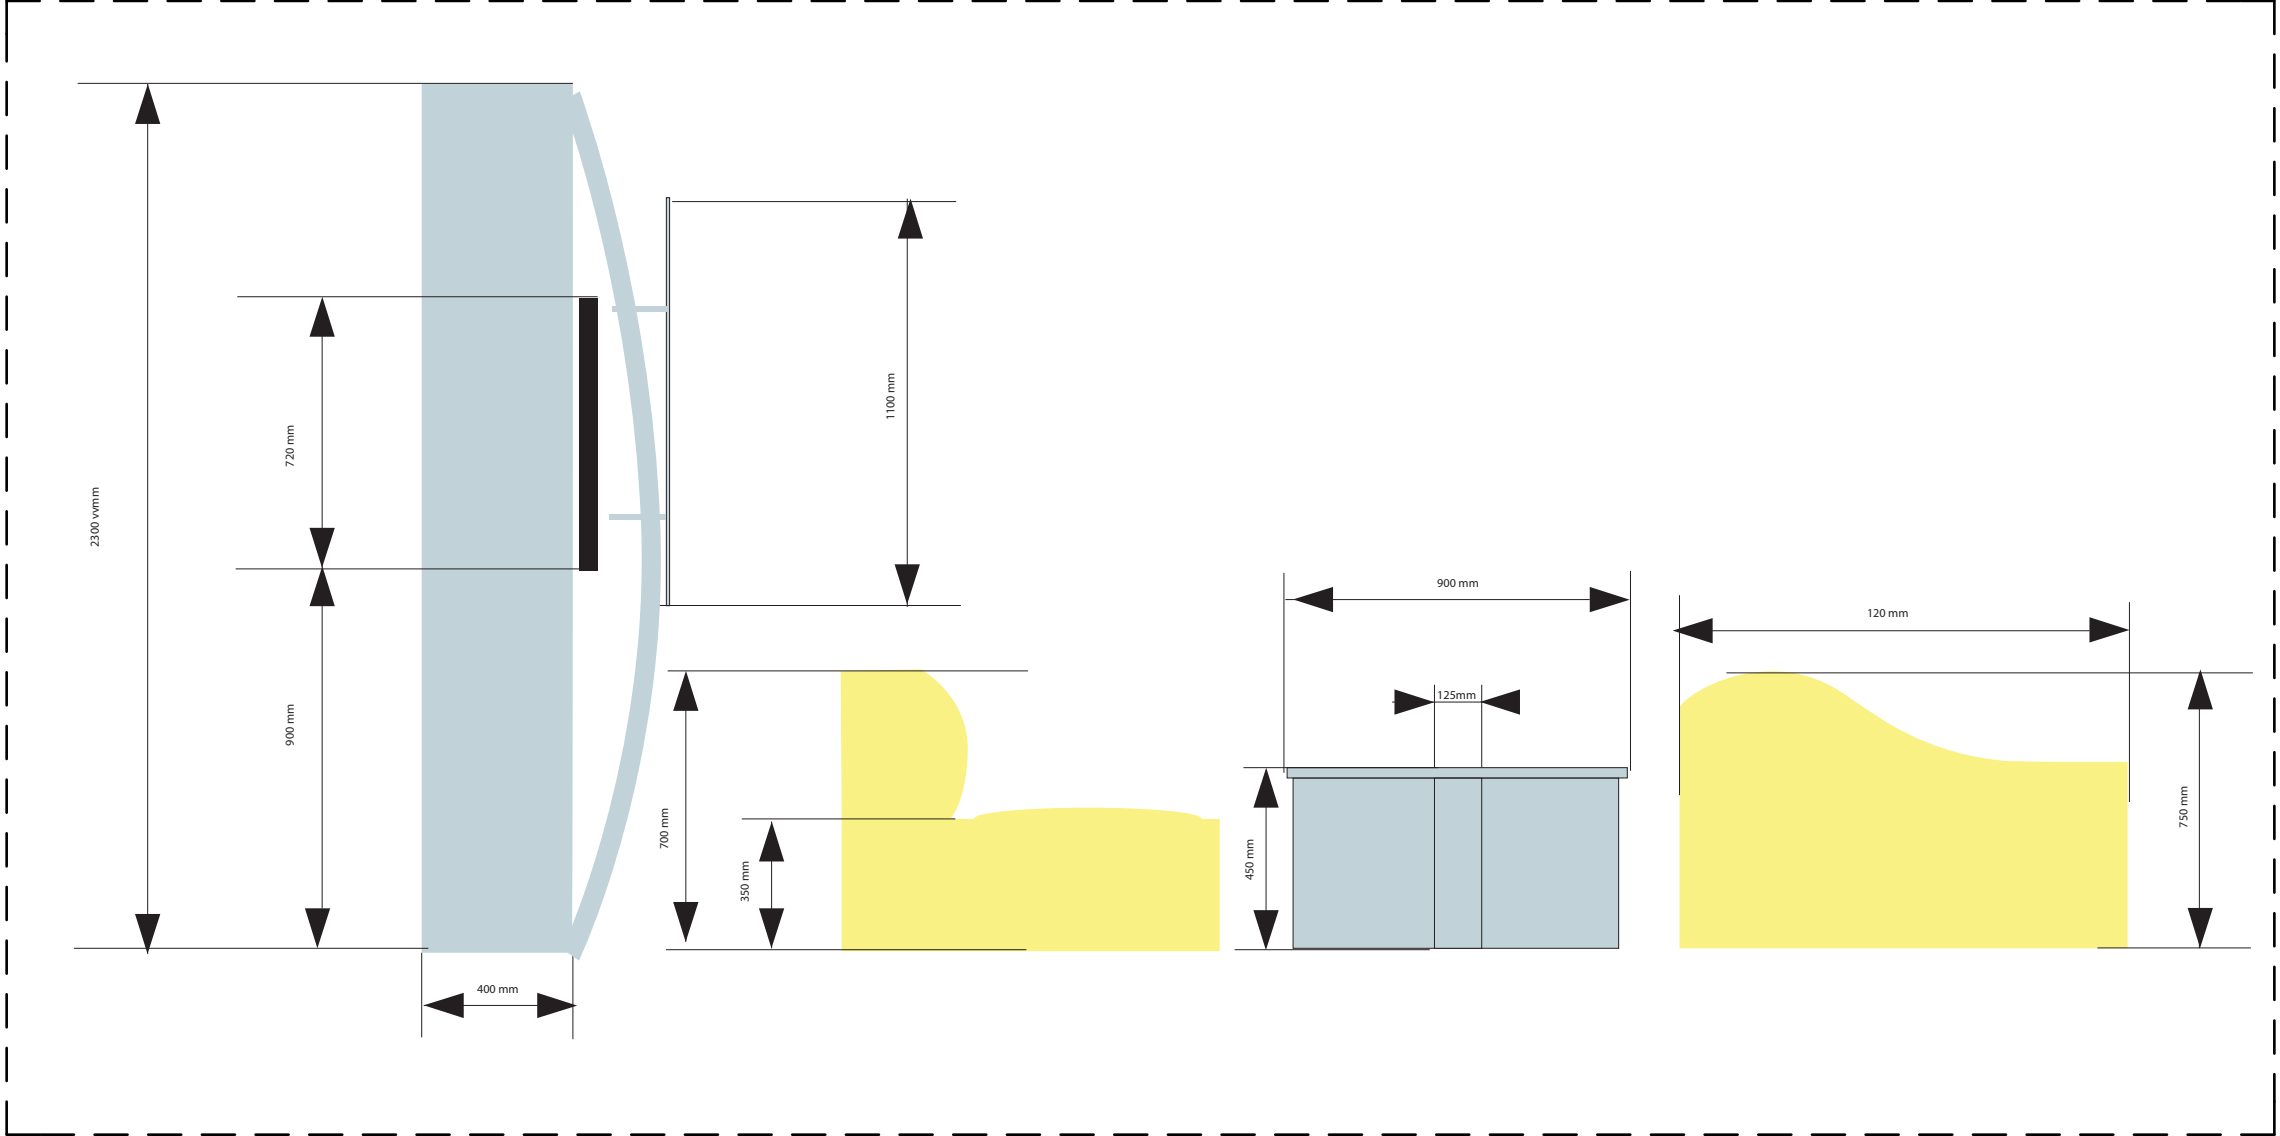

ДЕТАЙЛИ
1:20

150 CM

