


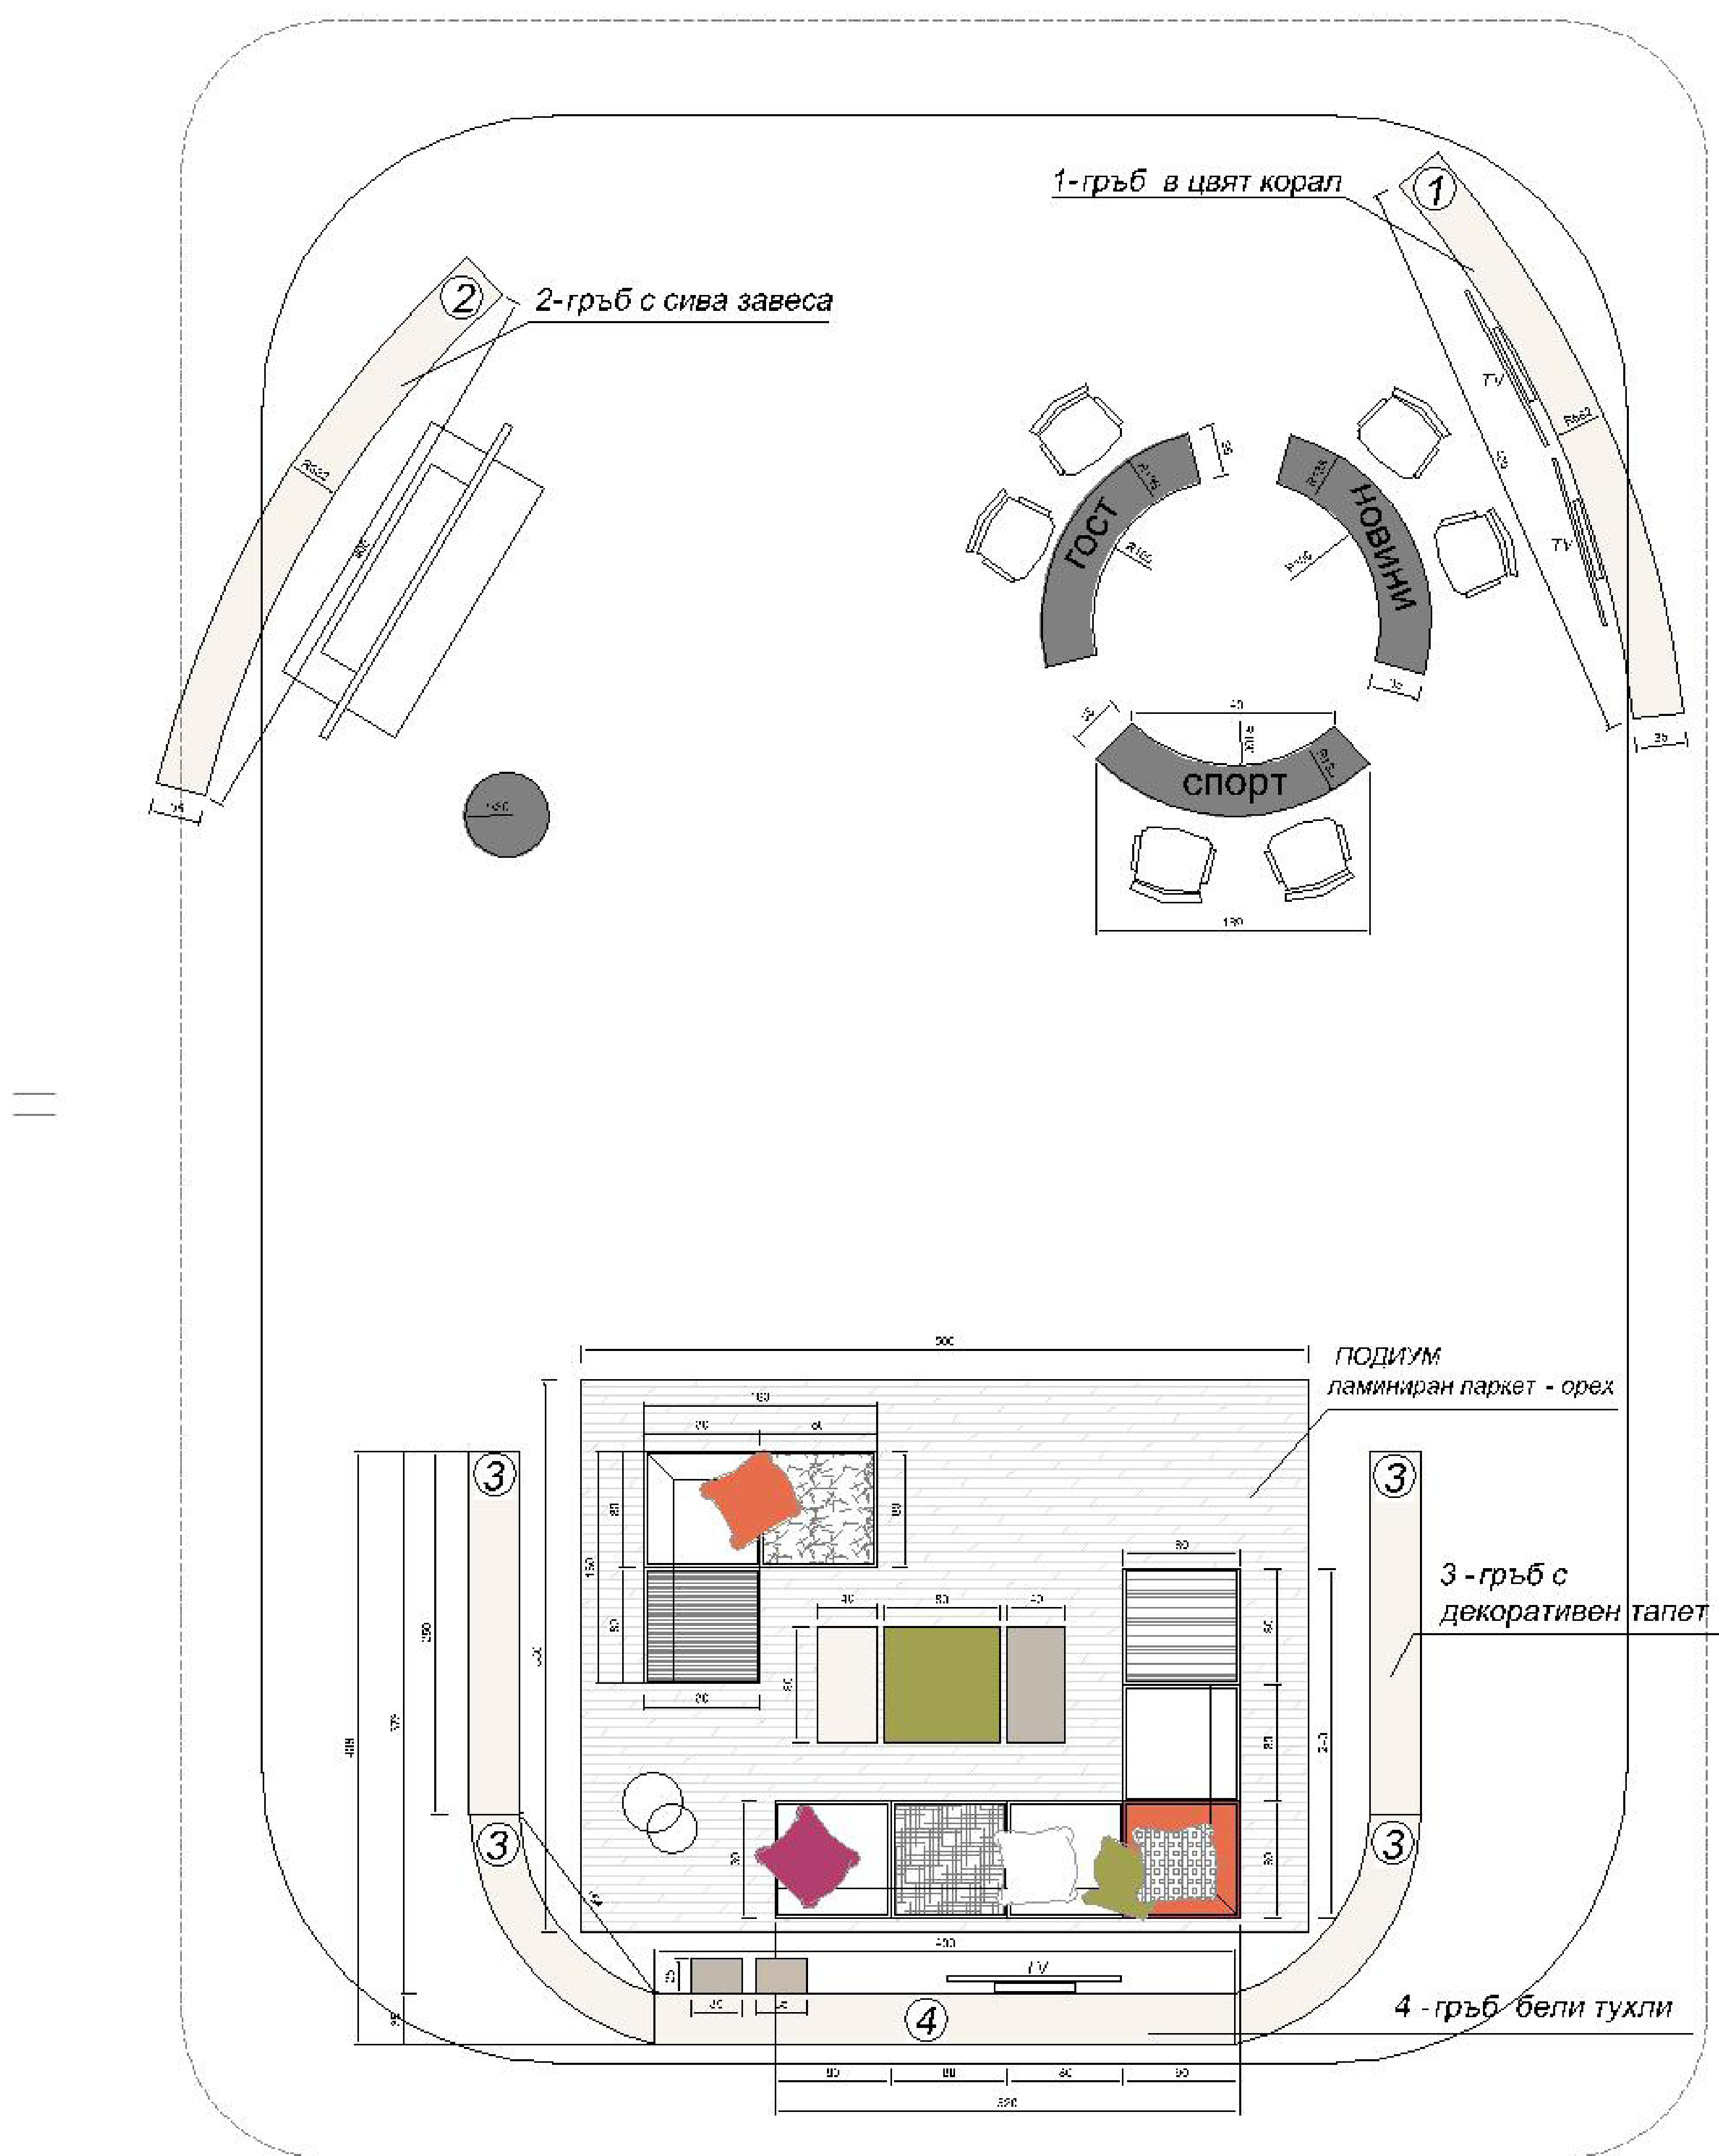

ПЛАН М 1:20

